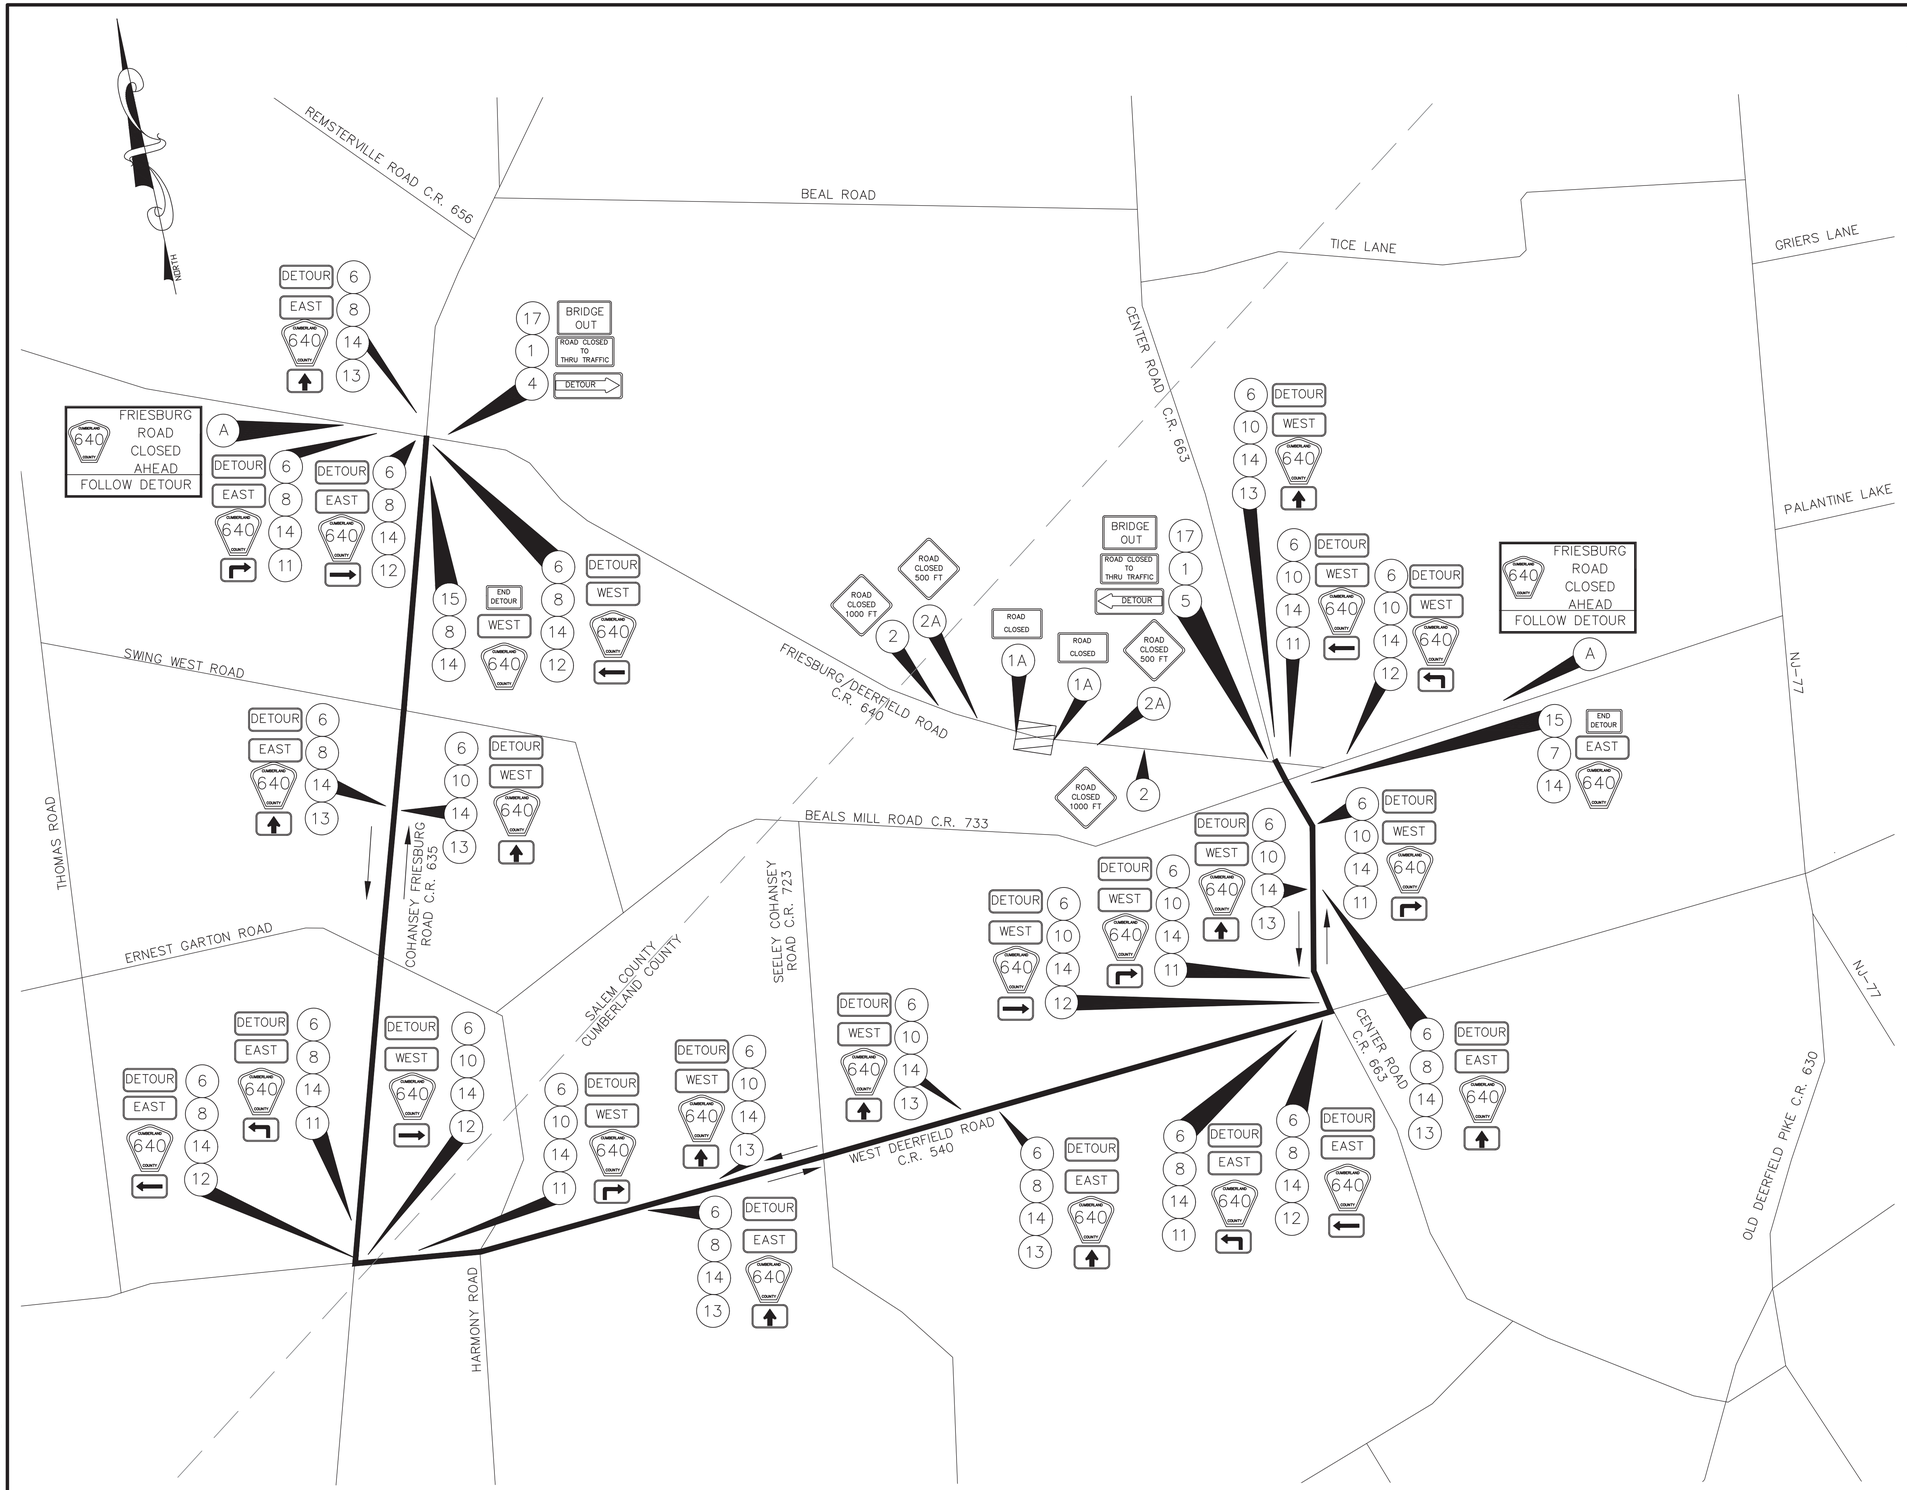

LEGEND

- WORK ZONE
- (1) TYPE III BREAKAWAY BARRICADES W/ SIGN (R11–4, ROAD CLOSED TO THRU TRAFFIC)
- (1A) TYPE III BREAKAWAY BARRICADES W/ SIGN (R11–2, ROAD CLOSED)
- (2) ROAD CLOSED 1000 FT SIGN (W20–3)
- (2A) ROAD CLOSED 500 FT SIGN (W20–3)
- (3) DETOUR 1000 FT (W20–2)
- (4) DETOUR SIGN (M4–10R)
- (5) DETOUR SIGN (M4–10L)
- (6) DETOUR SIGN (M4–8)
- (7) NORTH SIGN (M3–1)
- (8) EAST SIGN (M3–2)
- (9) SOUTH SIGN (M3–3)
- (10) WEST SIGN (M3–4)
- (11) WHITE W/ BLACK ARROW SIGN (M5–1L OR M5–1R)
- (12) WHITE W/ BLACK ARROW SIGN (M6–1L OR M6–1R)
- (13) WHITE W/ BLACK ARROW SIGN (M6–3)
- (14) COUNTY ROUTE SIGN
- (15) DETOUR SIGN (M4–8a, END DETOUR)
- (16) VMS – SEE NOTE 3
- (17) BRIDGE OUT SIGN (R11–2)
- (A) SIGN 'A'

NOTES:

1.) DETOUR SIGNS SHALL BE COVERED WHEN NOT IN USE.

2.) TRAILER MOUNTED VARIABLE MESSAGE SIGNS WILL BE REQUIRED ON THE FRIESBERG ROAD (C.R. 640) APPROACHES TO THE POINT OF DETOUR.

GRAPHIC SCALE
SCALE IN FEET (1 inch = 800 ft.)
400 0 200 400 800

Pennoni
PENNONI ASSOCIATES INC.
515 Grove Street, Suite 1B
Haddon Heights, NJ 08035
T 856.547.0505 F 856.547.9174
NJ COA NO. GA28033300

ALL DIMENSIONS MUST BE VERIFIED BY CONTRACTOR AND OWNER MUST BE NOTIFIED OF ANY DISCREPANCIES BEFORE PROCEEDING WITH WORK

BETH-ANN M. GRASSO
PROFESSIONAL ENGINEER
STATE OF NEW JERSEY LICENSE NO. 24GE04312100
STATE OF NEW JERSEY BETH-ANN M. GRASSO No. GE 43121 LICENSED PROFESSIONAL ENGINEER
04/29/2025

REPLACEMENT OF STRUCTURE NO. 06HO-001

C.R. 640 (FRIESBURG ROAD) OVER COHANSEY RIVER
TOWNSHIPS OF HOPEWELL AND UPPER DEERFIELD, CUMBERLAND COUNTY

TRAFFIC DETOUR PLAN

CUMBERLAND COUNTY
164 WEST BROAD STREET
BRIDGETON, NEW JERSEY 08032

DATE	NO.	REVISIONS	BY

ALL DOCUMENTS PREPARED BY PENNONI ASSOCIATES ARE INSTRUMENTS OF SERVICE IN RESPECT OF THE PROJECT. THEY ARE NOT INTENDED OR REPRESENTED TO BE SUITABLE FOR REUSE BY OWNER OR OTHERS ON THE EXTENSIONS OF THE PROJECT OR ON ANY OTHER PROJECT. ANY REUSE WITHOUT WRITTEN VERIFICATION OR ADAPTATION BY PENNONI ASSOCIATES FOR THE SPECIFIC PURPOSE INTENDED WILL BE AT OWNERS SOLE RISK AND WITHOUT LIABILITY OR LEGAL EXPOSURE TO PENNONI ASSOCIATES; AND OWNER SHALL INDEMNIFY AND HOLD HARMLESS PENNONI ASSOCIATES FROM ALL CLAIMS, DAMAGES, LOSSES AND EXPENSES ARISING OUT OF OR RESULTING THEREFROM.

PROJECT	CCUMB 19003
DATE	04/29/2025
DRAWING SCALE	1" = 800'
DRAWN BY	RME
APPROVED BY	BMG

T1302

U:\Accounts\CCUMB\CCUMB19003 - CCUMB-RFP19-A3- Finelsurg Road\DESIGN_SHEETS\T1302.dwg PLOTTED: 4/29/2025 4:40 PM, BY: Matthew Dattoso PLOTSTYLE: Pennoni NCS.ctb PROJECT STATUS: —